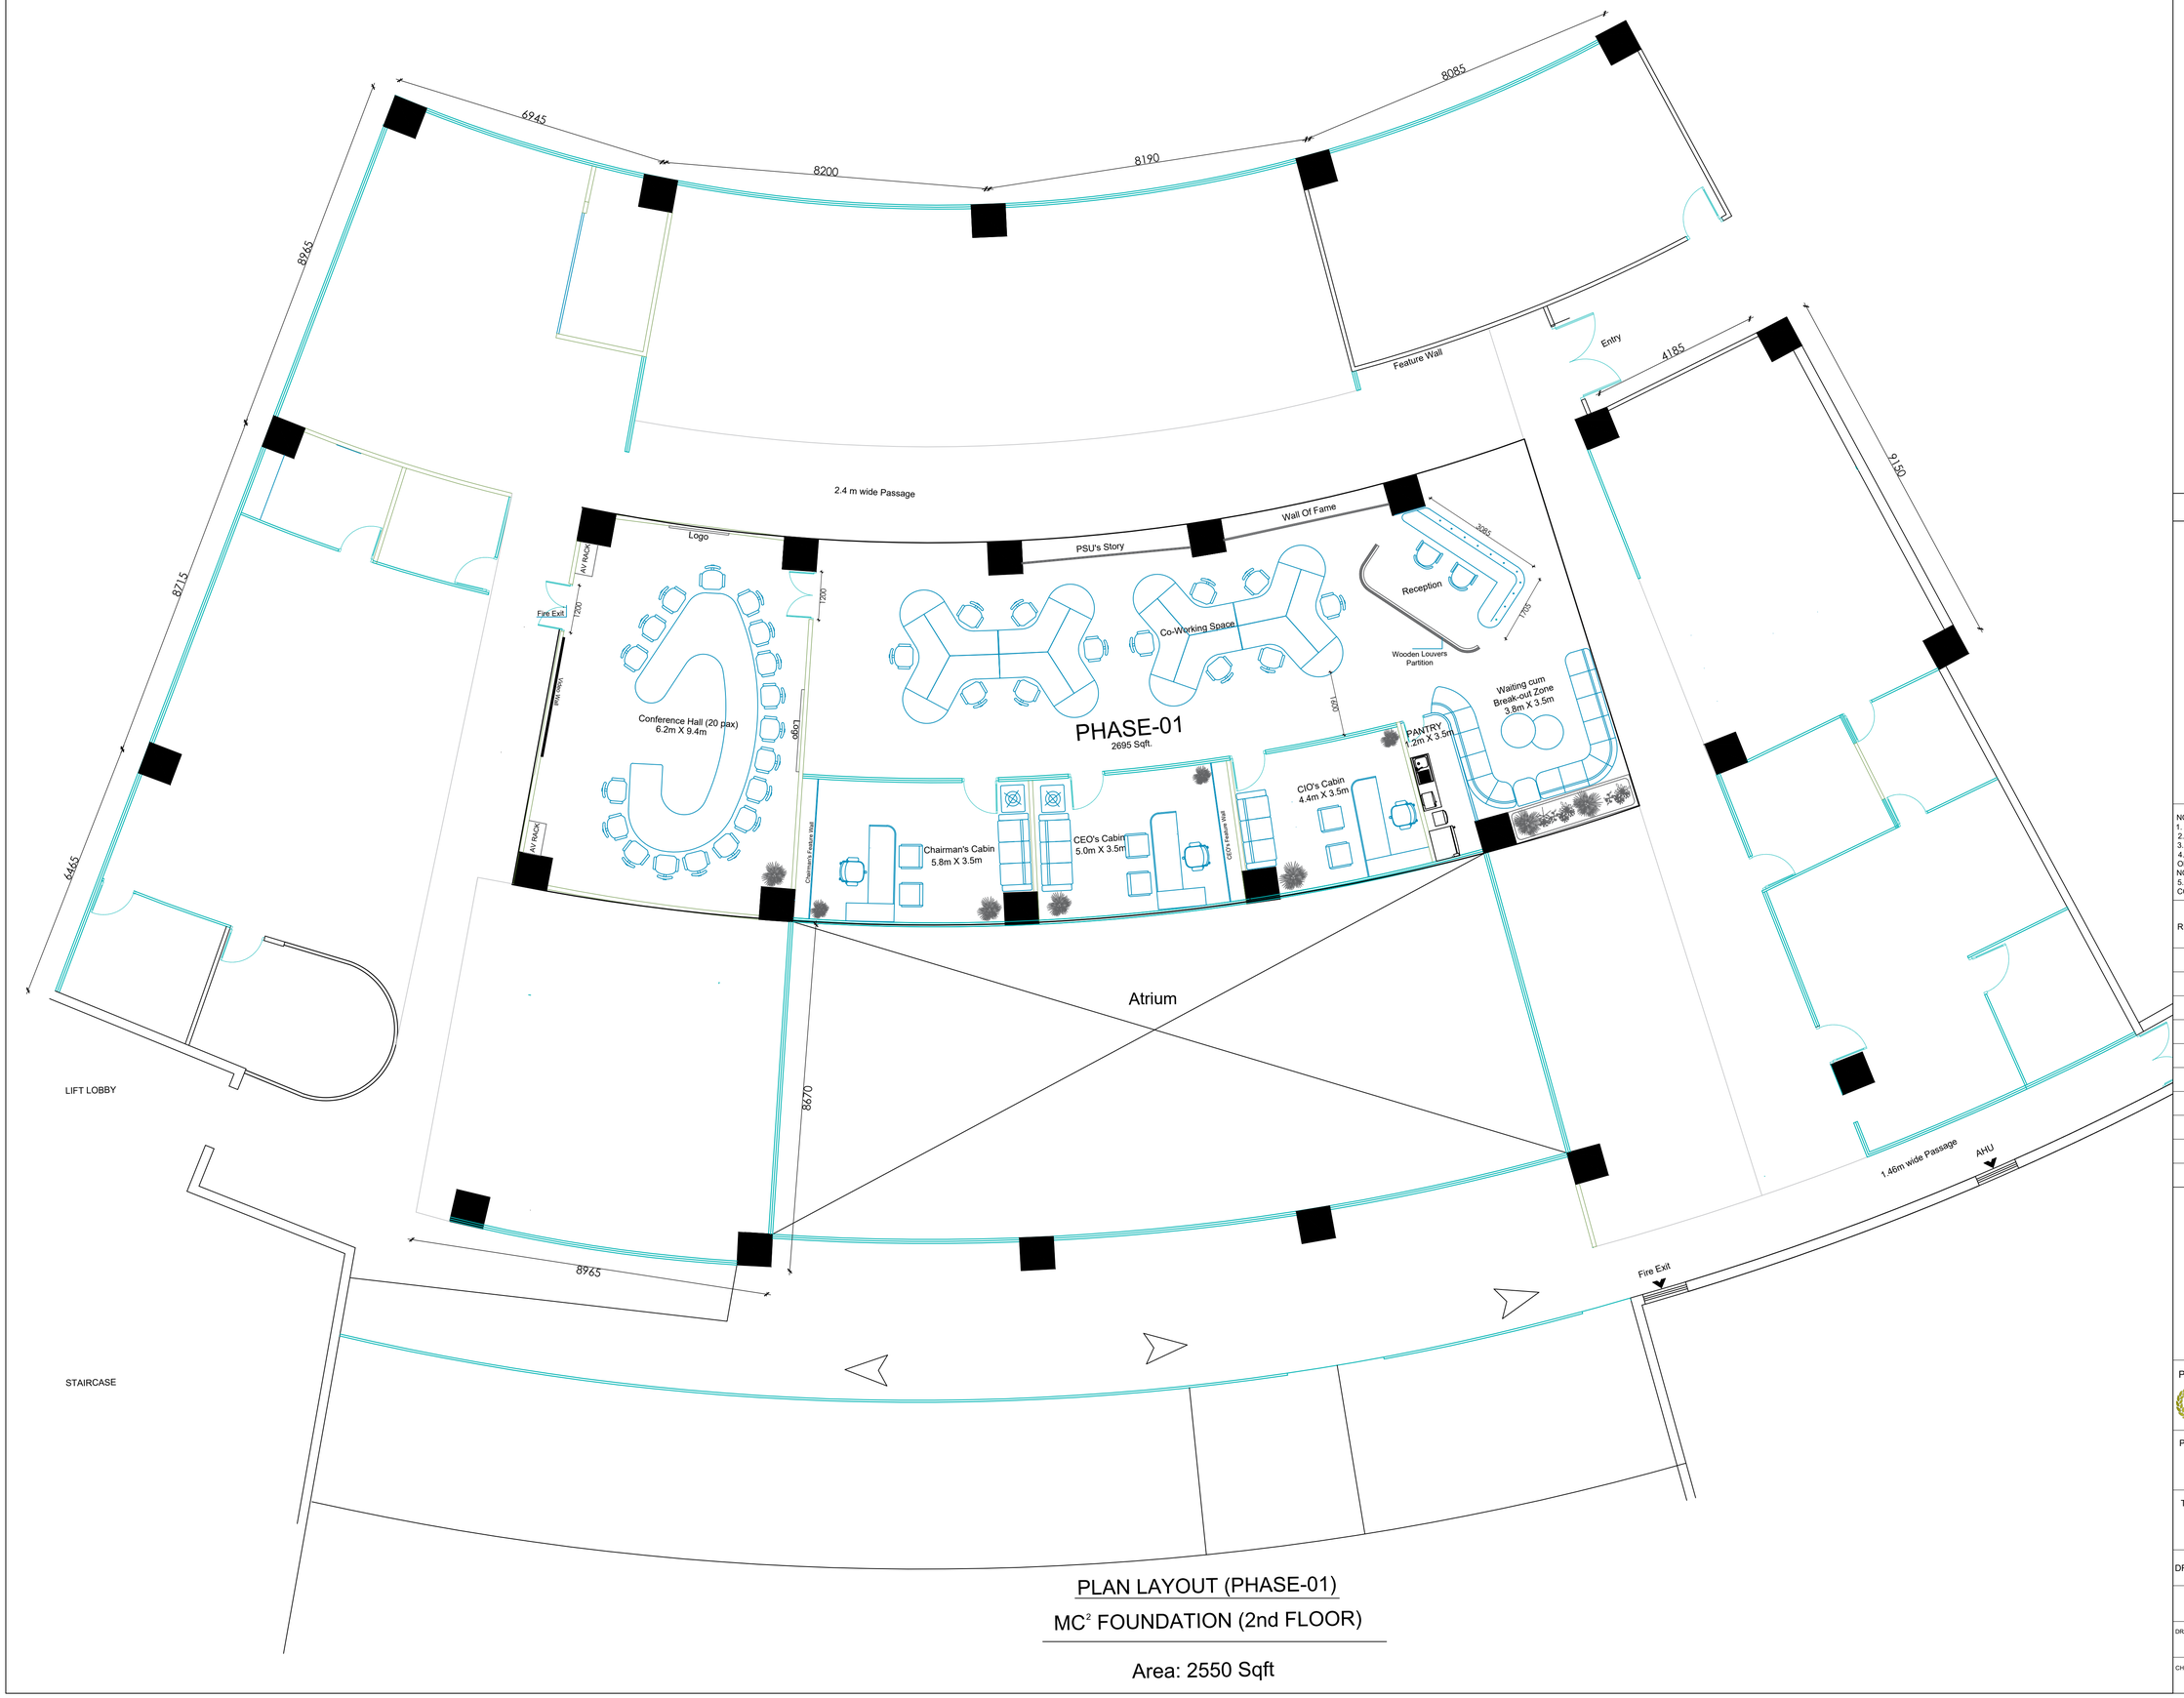


PLAN LAYOUT (PHASE-01)

MC^2 FOUNDATION (2nd FLOOR)

Area: 2550 Sqft

Notes:

NOTE:-
1. IN CASE OF ANY CLARIFICATION PLEASE CONTACT THE ARCHITECT
2. ONLY WRITTEN DIMENSIONS TO BE FOLLOWED DO NOT SCALE THE DRAWING
3. NO CHANGES WILL BE MADE WITHOUT THE PERMISSION OF THE ARCHITECT
4. DIMENSIONS AND LEVELS SHOWN TO BE VERIFIED BEFORE COMMENCEMENT OF WORK ANY DISCREPANCIES IF NOTED SHOULD BE BROUGHT TO THE NOTICE OF ARCHITECT PRIOR TO THE COMMENCEMENT OF WORK.
5. ALL MATERIALS/FINISHES SHOULD BE AS SPECIFIED AND APPROVED BY THE CONSULTANT.

REV NO.	DATE	DESCRIPTION

For Divine Design Developers Pvt. Ltd.

Auth. Signatory

Prepared by: -
DIVINE DESIGN DEVELOPERS PVT. LTD.
Office Add.: SCO- 19, 2nd Floor, Sector 7 Market, Gohana- 131301, Sonipat (Haryana).
Mob. No.: 9050732238, 9992894433 E-mail: - divinedesign0189@gmail.com

PROJECT :
MC^2 FOUNDATION

TITLE :
FLOOR PLAN LAYOUT FOR PHASE-01

DRAWING NO:	PAGE NO	NORTH
	01	

DRAWN BY:	DATE: 28.09.2026	
CHECKED BY:	SCALE:	REVISION NO: R5